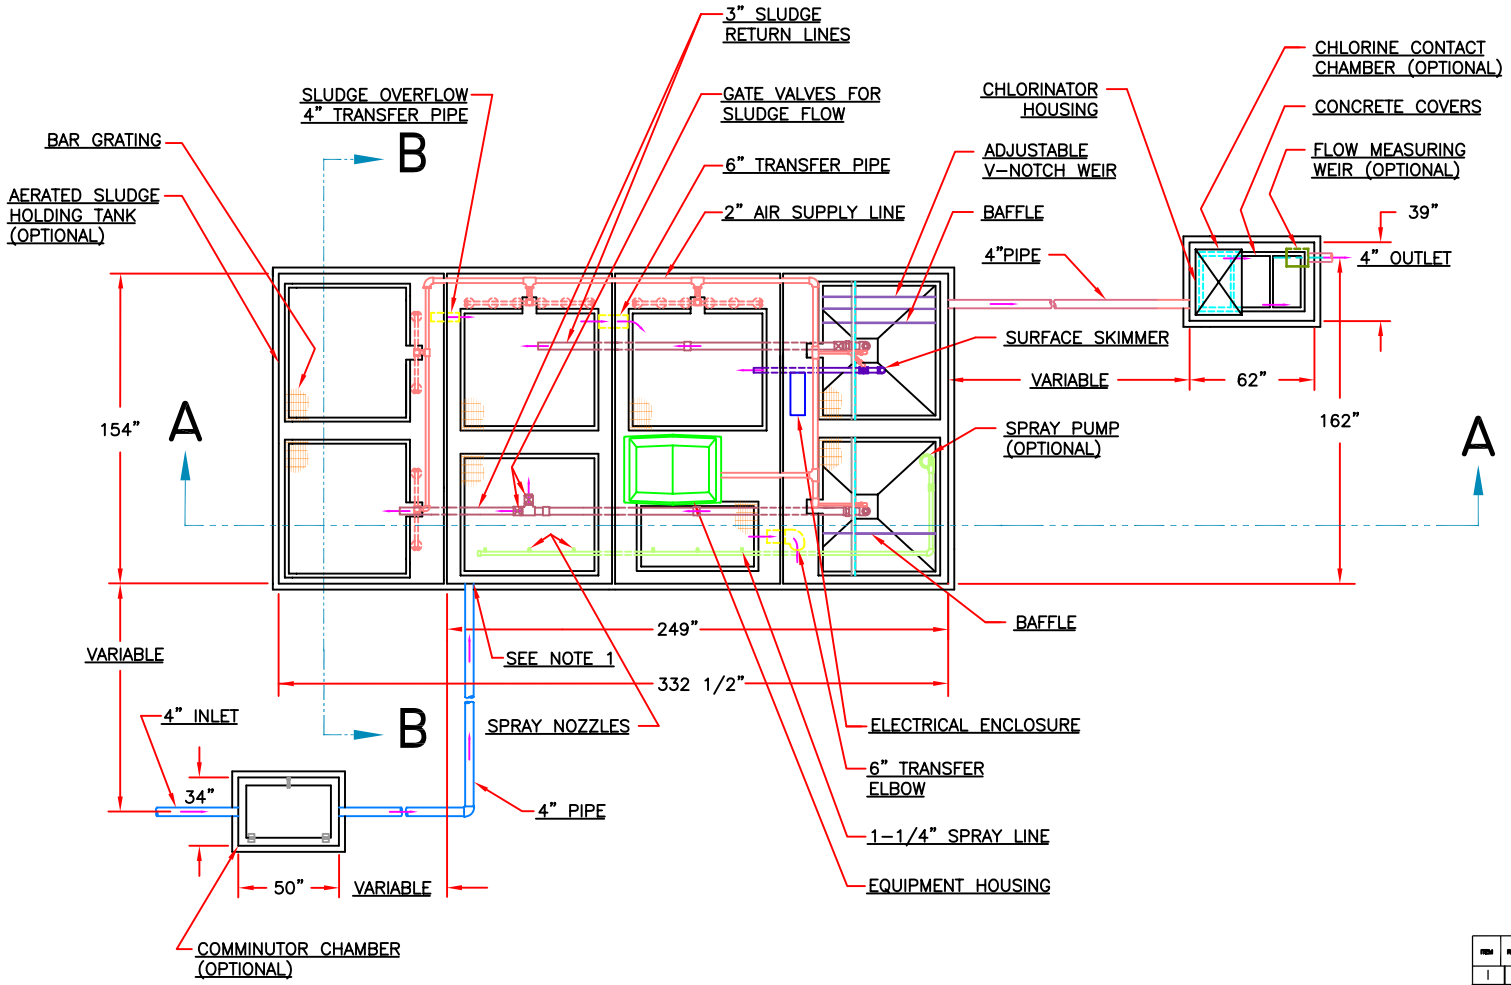

NOTES:
1. TO MINIMIZE FALL THROUGH PLANT LOCATE INLET INVERT 6" ABOVE FLOW LINE

ITEM	REQ'D	PART NO.	DESCRIPTION							
I	H	G	F	E	D	C	B	A	REV.
					749	491	192	034	EN NO.
					12-96	5-82	9-76	8-72	DATE

JET INC. CLEVELAND, OHIO

DRAWN BY: DM DATE: 5-2-95
APPROVED BY: DATE:
MATERIAL:
SCALE: 3/8" = 1'-0"

TITLE: COMMERCIAL PLANT (PLAN VIEW) 10,000 TO 12,000 SERIES I&II

USED ON: ELEV. VIEW JCP 100-240 E 32 D

UNLESS OTHERWISE SPECIFIED: ALL DIMENSIONS IN INCHES DECIMAL: ± .005 FRACTION: ± 1/64 DEGREE: ± 1°

PROPRIETARY PROPERTY: THIS DRAWING IS THE PROPERTY OF JET INC. AND MAY NOT BE REPRODUCED, COPIED OR USED WITHOUT WRITTEN PERMISSION.

DRAWING NUMBER: JCP 100-120 P

JCP 100-120 P