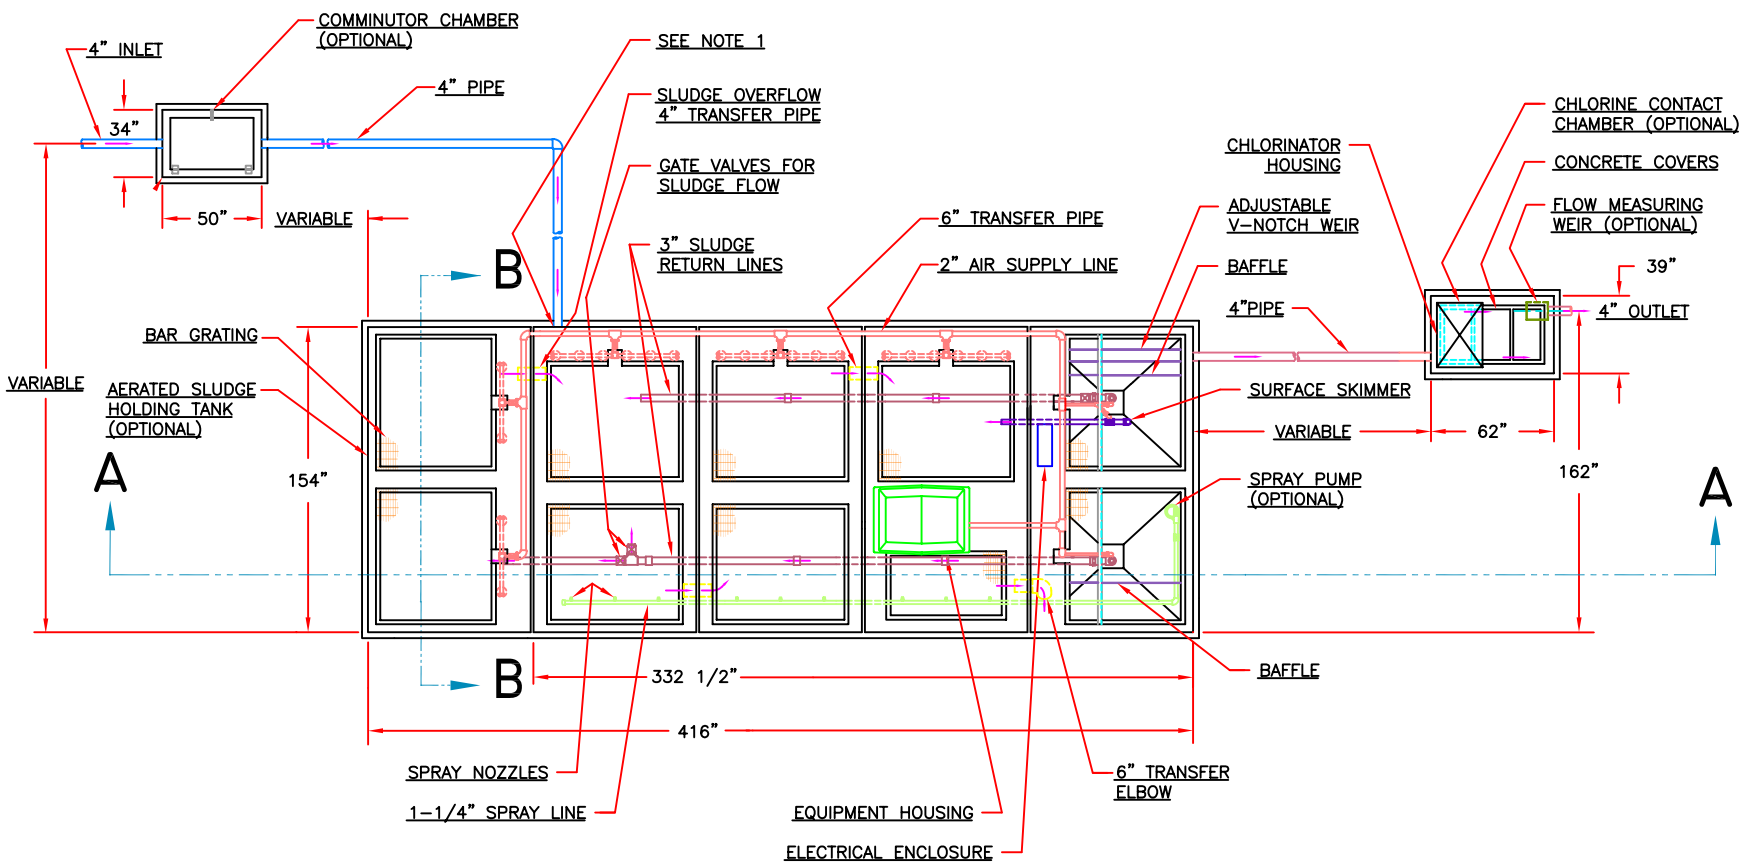

NOTES:
1. TO MINIMIZE FALL THROUGH PLANT
LOCATE INLET INVERT 6" ABOVE FLOW LINE

ITEM	REQ'D	PART NO.	DESCRIPTION							
I	H	G	F	E	D	C	B	A	REV.
					749	491	192	034	ECN NO.
					12-96	5-82	9-76	8-72	DATE

JET INC. CLEVELAND, OHIO

DRAWN BY: DM DATE: 5-2-95
APPROVED BY: DATE:
MATERIAL:
SCALE: 3/8" = 1'-0"

TITLE: COMMERCIAL PLANT (PLAN VIEW)
13,000 TO 18,000 SERIES I
13,000 TO 15,000 SERIES II
USED ON: ELEV. VIEW JCP 100-240 E 32 D

UNLESS OTHERWISE SPECIFIED: ALL DIMENSIONS IN INCHES
DECIMAL: ± .005
FRACTION: ± 1/64
DEGREE: ± 1°

PROPRIETARY PROPERTY: THIS DRAWING IS THE PROPERTY OF JET INC. AND MAY NOT BE REPRODUCED, COPIED OR USED WITHOUT WRITTEN PERMISSION.

DRAWING NUMBER: JCP 130-180 P

JCP 130-180 P