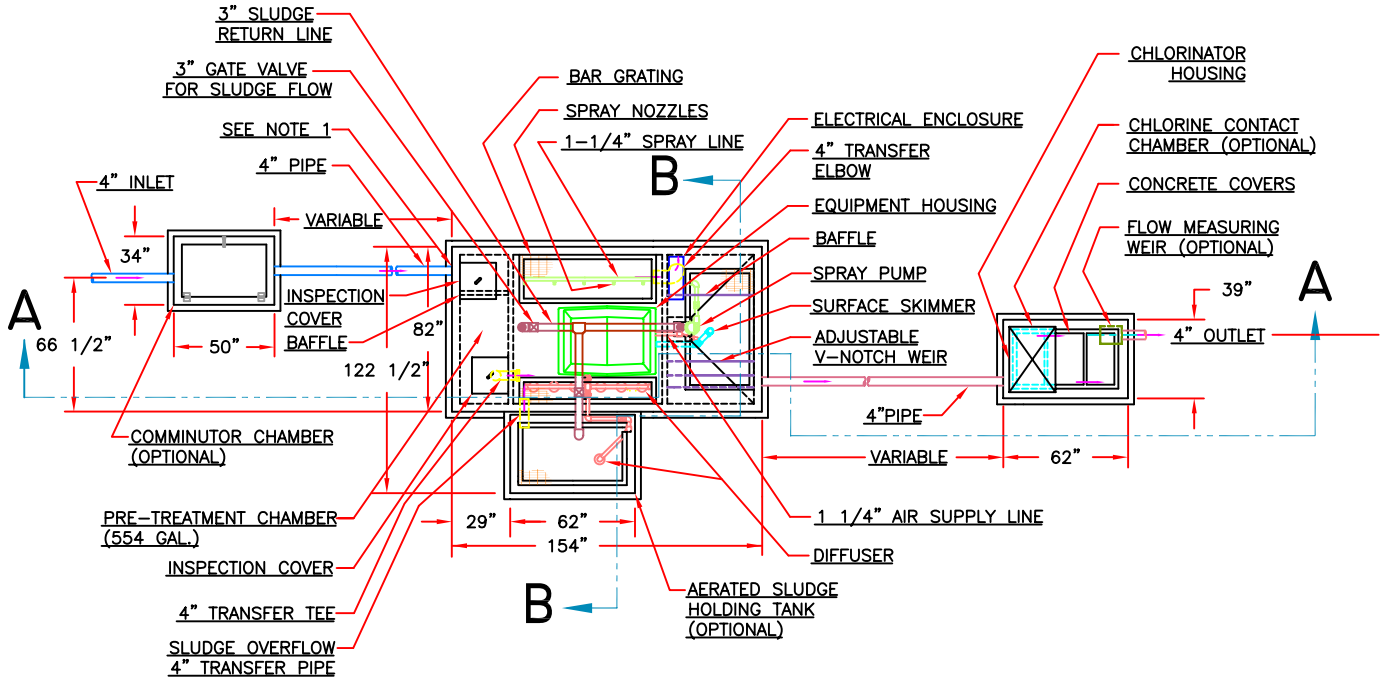

NOTES:
1. TO MINIMIZE FALL THROUGH PLANT LOCATE INLET INVERT 6" ABOVE FLOW LINE

ITEM	REQ'D	PART NO.	DESCRIPTION					
I	H	G	F	E	D	C	B	A	REV.
				749	491	340	192	034	BY NO.
				12-96	5-82	3-79	9-76	8-72	DATE

JET INC.
CLEVELAND, OHIO

DRAWN BY: DM DATE: 5-31-95
APPROVED BY: DATE:
MATERIAL:
SCALE: 3/8" = 1'-0"

TITLE: COMMERCIAL PLANT (PLAN VIEW) 1,500 SERIES I&II

USED ON: ELEV. VIEW JCP 15 E 32

UNLESS OTHERWISE SPECIFIED: ALL DIMENSIONS IN INCHES DECIMAL: ± .005 FRACTION: ± 1/64 DEGREE: ± 1°

DRAWING NUMBER: JCP 15 P

PROPRIETARY PROPERTY: THIS DRAWING IS THE PROPERTY OF JET INC. AND MAY NOT BE REPRODUCED, COPIED OR USED WITHOUT WRITTEN PERMISSION.

JCP 15 P