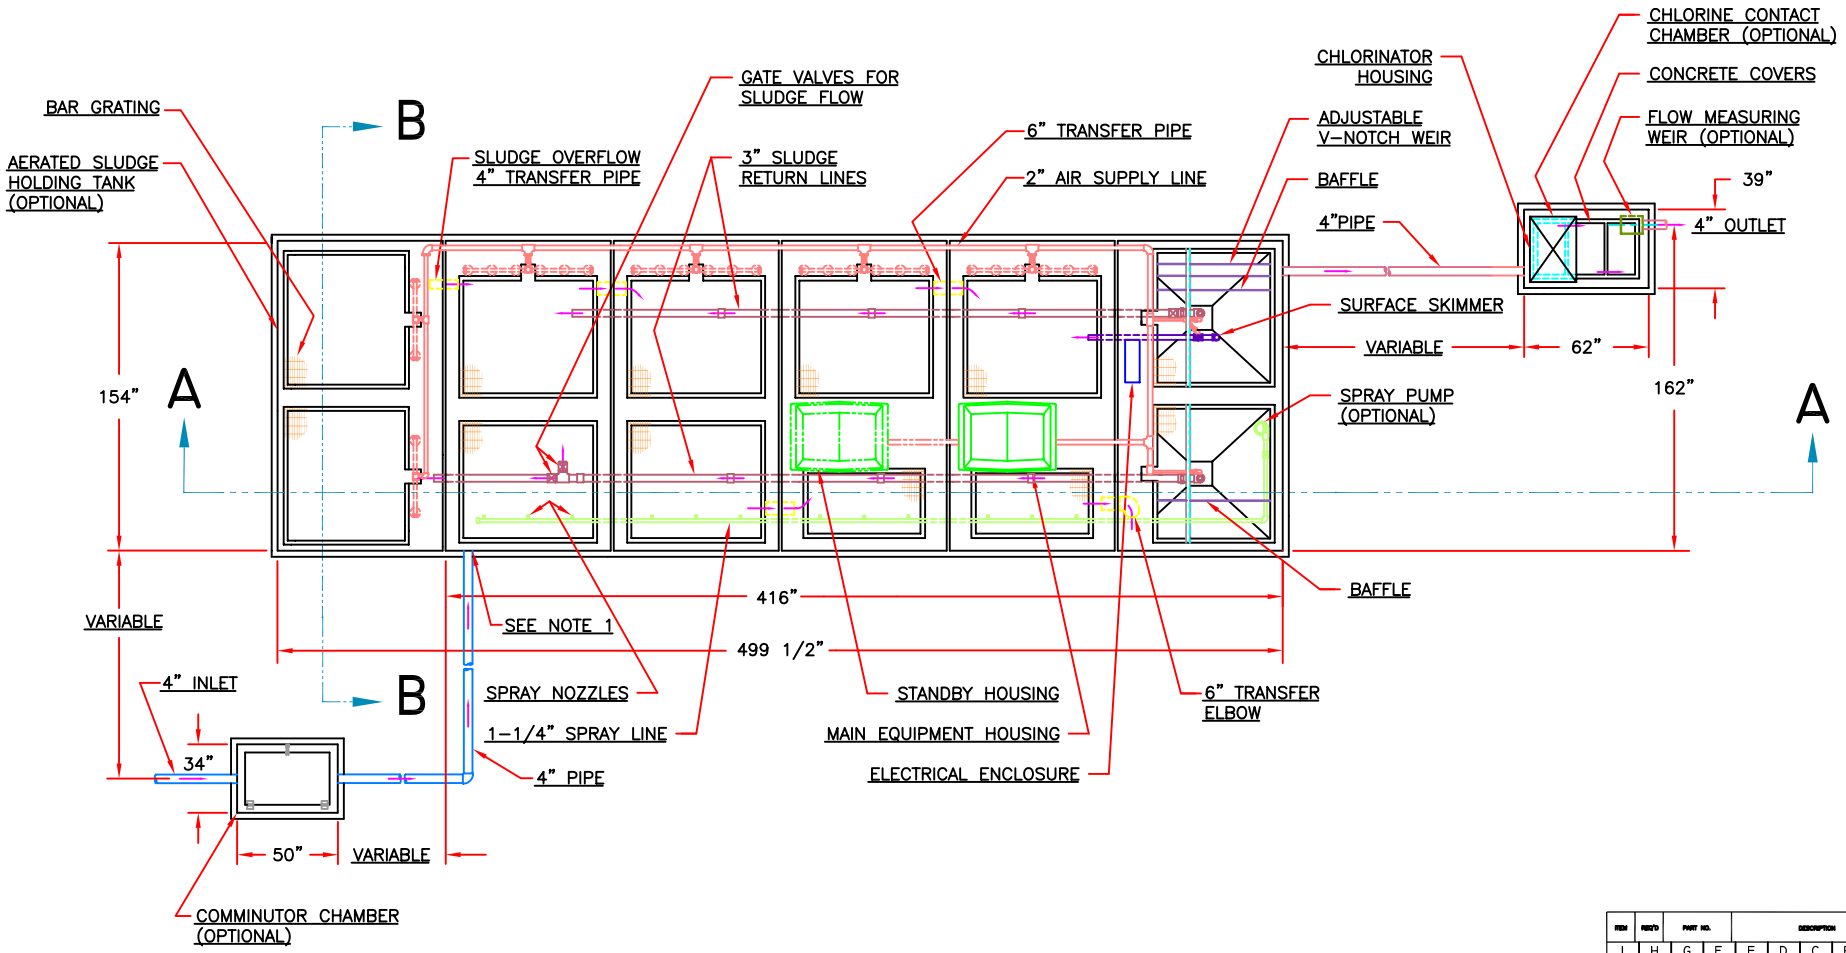

NOTES:
1. TO MINIMIZE FALL THROUGH PLANT LOCATE INLET INVERT 6" ABOVE FLOW LINE

ITEM	REQ'D	PART NO.	DESCRIPTION						
I	H	G	F	E	D	C	B	A	REV.
				749	671	491	192	034	EN NO.
				12-96	4-95	5-82	9-76	8-72	DATE

JET INC. CLEVELAND, OHIO

DRAWN BY: DM DATE: 4-25-95
APPROVED BY: DATE:
MATERIAL:
SCALE: 3/8" = 1'-0"

TITLE: COMMERCIAL PLANT (PLAN VIEW) 19,000 TO 24,000 SERIES I

USED ON: ELEV. VIEW JCP 100-240 E D 32

UNLESS OTHERWISE SPECIFIED: ALL DIMENSIONS IN INCHES DECIMAL: ± .005 FRACTION: ± 1/64 DEGREE: ± 1°

PROPRIETARY PROPERTY: THIS DRAWING IS THE PROPERTY OF JET INC. AND MAY NOT BE REPRODUCED, COPIED OR USED WITHOUT WRITTEN PERMISSION.

DRAWING NUMBER: JCP 190-240 P

JCP 190-240 P