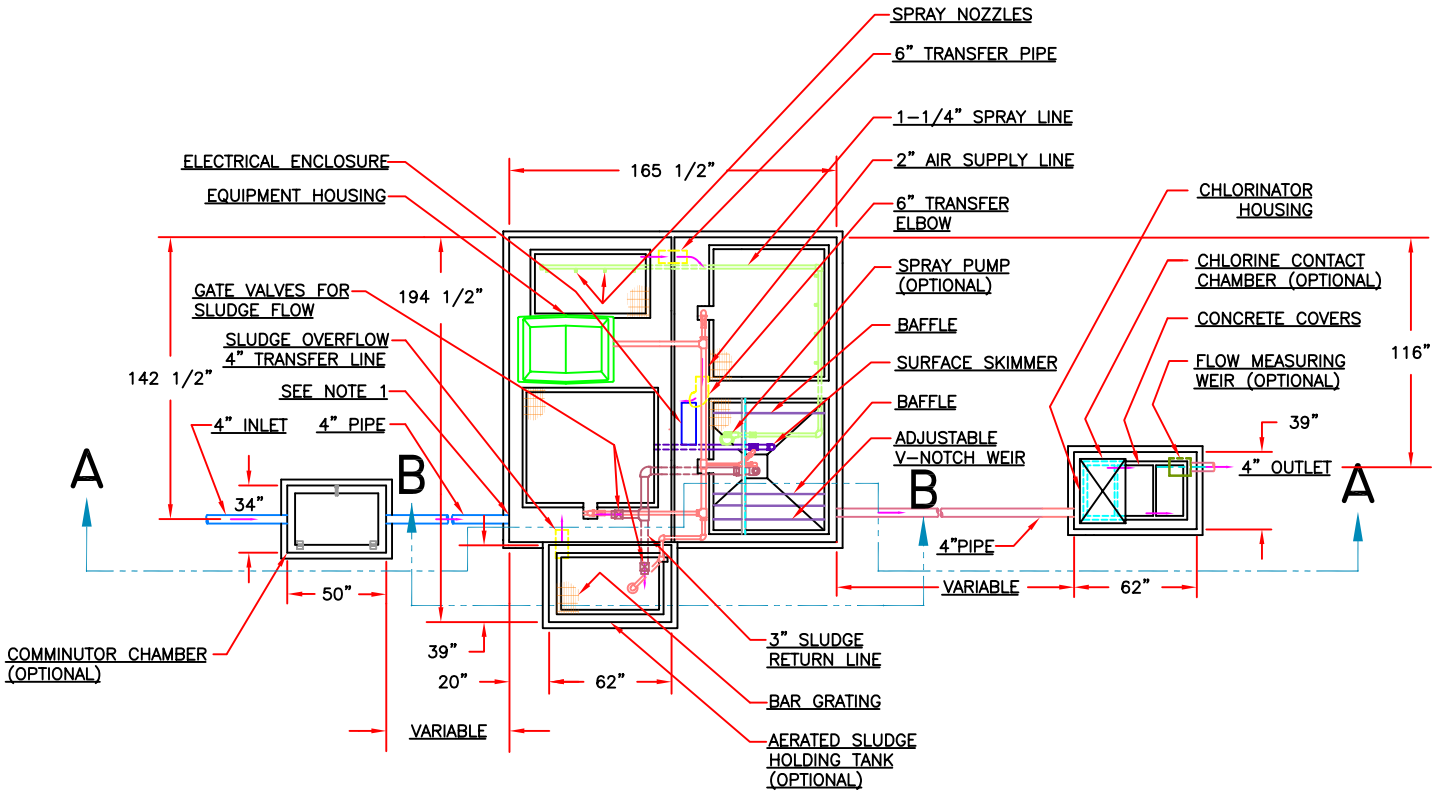

NOTES:
1. TO MINIMIZE FALL THROUGH PLANT
LOCATE INLET INVERT 6" ABOVE FLOW LINE

ITEM	REQ'D	PART NO.	DESCRIPTION					
I	H	G	F	E	D	C	B	A
				749	491	192	101	034
				12-96	5-82	9-76	12-73	8-72

JET INC. CLEVELAND, OHIO

TITLE: COMMERCIAL PLANT (PLAN VIEW) 4,000 TO 9,000 SERIES I 4,000 TO 5,000 SERIES II

USED ON: ELEV. VIEW JCP 40-90 E

DRAWN BY: DM DATE: 5-5-95

APPROVED BY: DATE:

MATERIAL:

SCALE: 3/8" = 1'-0"

UNLESS OTHERWISE SPECIFIED: ALL DIMENSIONS IN INCHES DECIMAL: ± .005 FRACTION: ± 1/64 DEGREE: ± 1°

PROPRIETARY PROPERTY: THIS DRAWING IS THE PROPERTY OF JET INC. AND MAY NOT BE REPRODUCED, COPIED OR USED WITHOUT WRITTEN PERMISSION.

DRAWING NUMBER: JCP 40-90 P

JCP 40-90 P